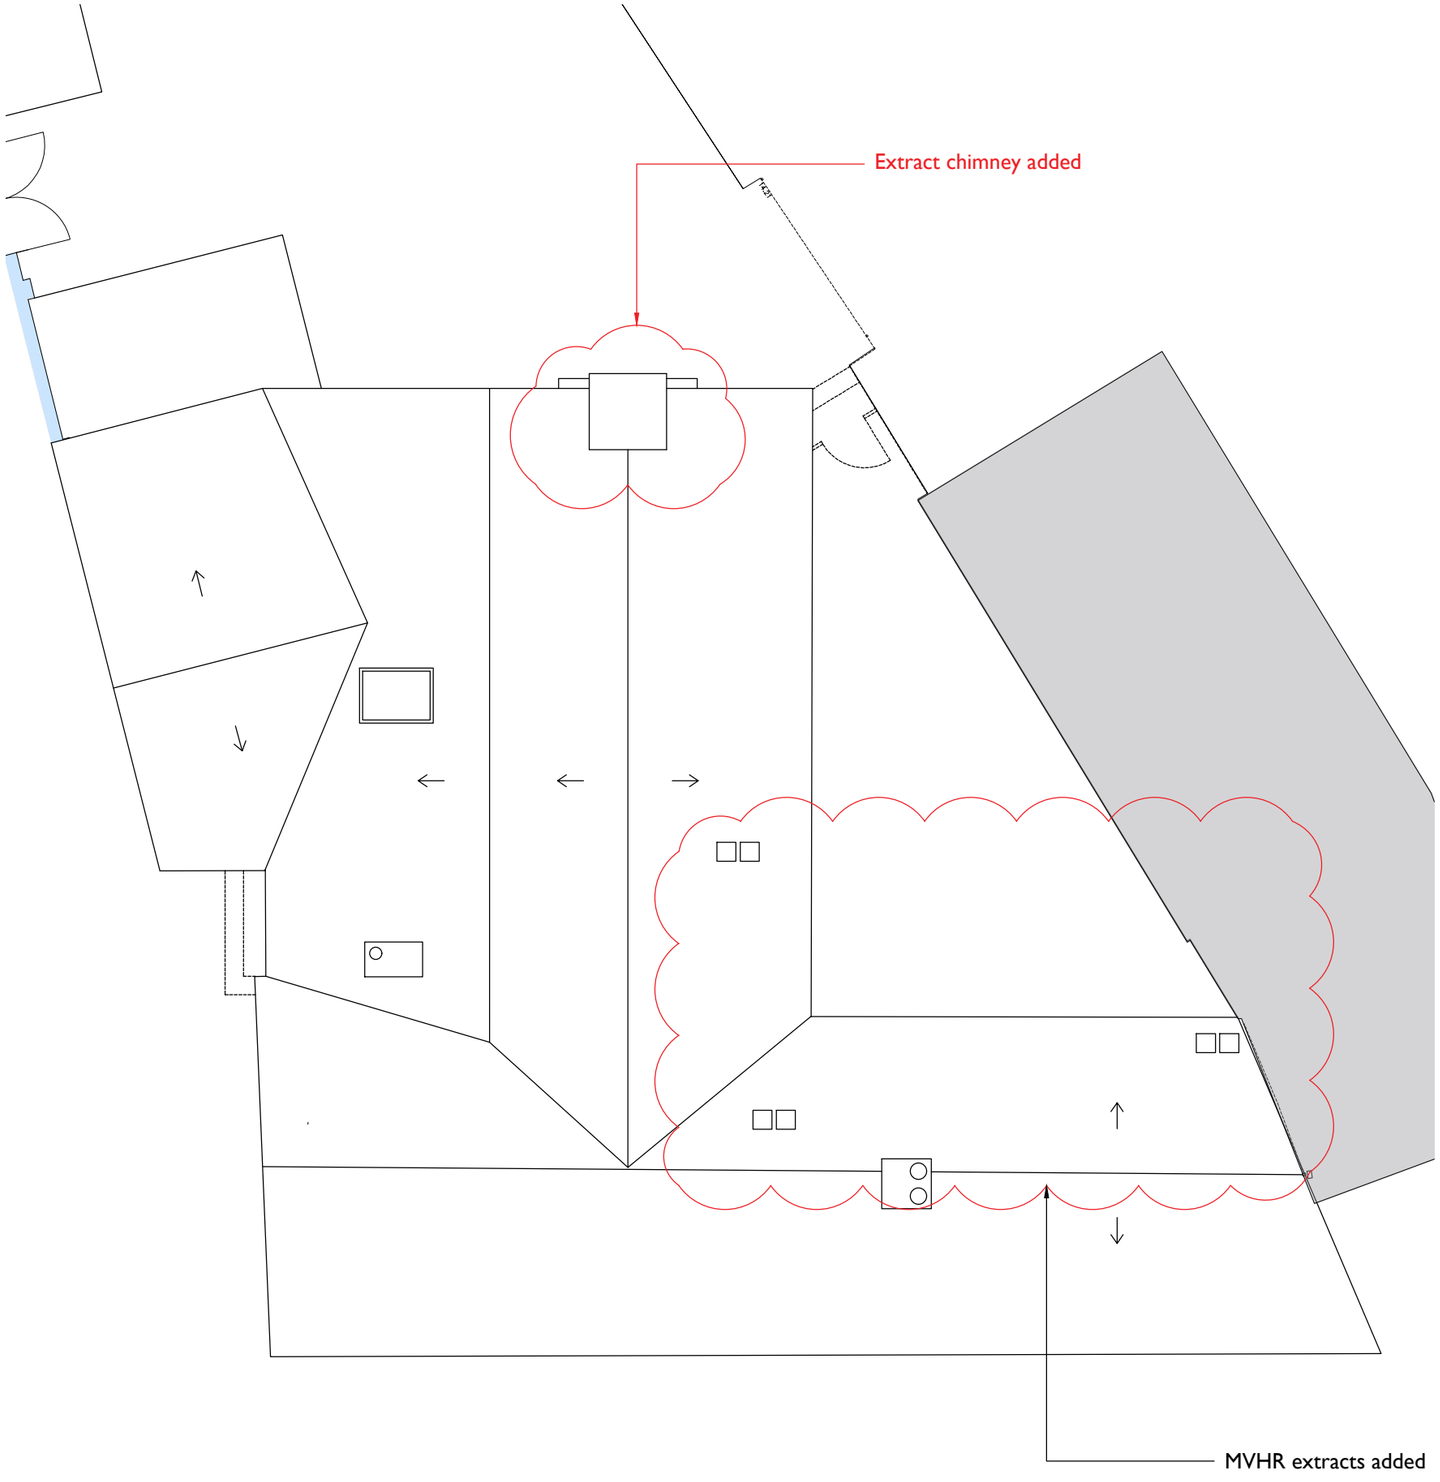

1 2005 **PROPOSED ROOF PLAN**
1:100 @ A3

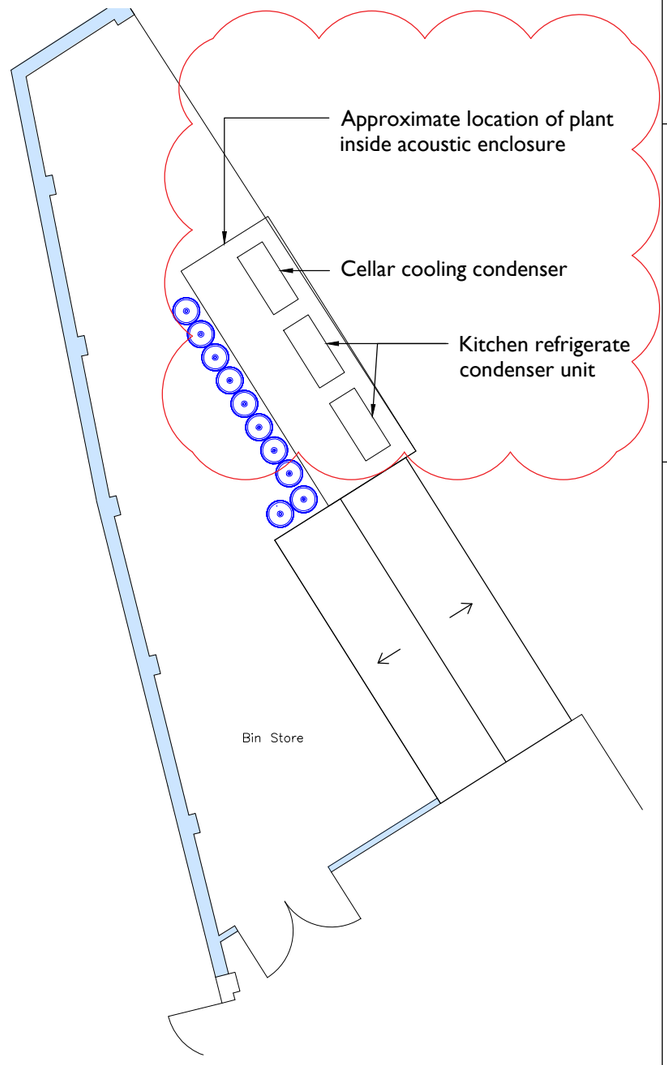

2 2005 **EXTERNAL STORE ROOF PLAN**
1:100 @ A3

0 1 m 2 m 3 m 4 m 5 m 10 m

Notes:

Drawings are based on survey data and may not accurately represent what is physically present.

Do not scale from this drawing. All dimensions are to be verified on site before proceeding with the work.

All dimensions are in millimeters unless noted otherwise.

Purcell shall be notified in writing of any discrepancies.

Key Plan
not to scale

240653-PUR-00-XX-DR-A-2005

ISSUE	DATE	DRAWN	CHECKED	DESCRIPTION
Current	03/06/2021	DG	OC	

CLIENT	Greenwood Projects Limited
PROJECT	The George , Wickham Market
TITLE	Proposed Roof Plan
SIZE & SCALE	A3L
STATUS	S4 - Planning
JOB NUMBER	240653
NUMBER	2005
REVISION	P04

PURCELL

Seebohm House, 2-4 Queen Street, Norwich, Norfolk, NR2 4SQ
© PURCELL 2019. PURCELL ® IS THE TRADING NAME OF PURCELL ARCHITECTURE LTD.